
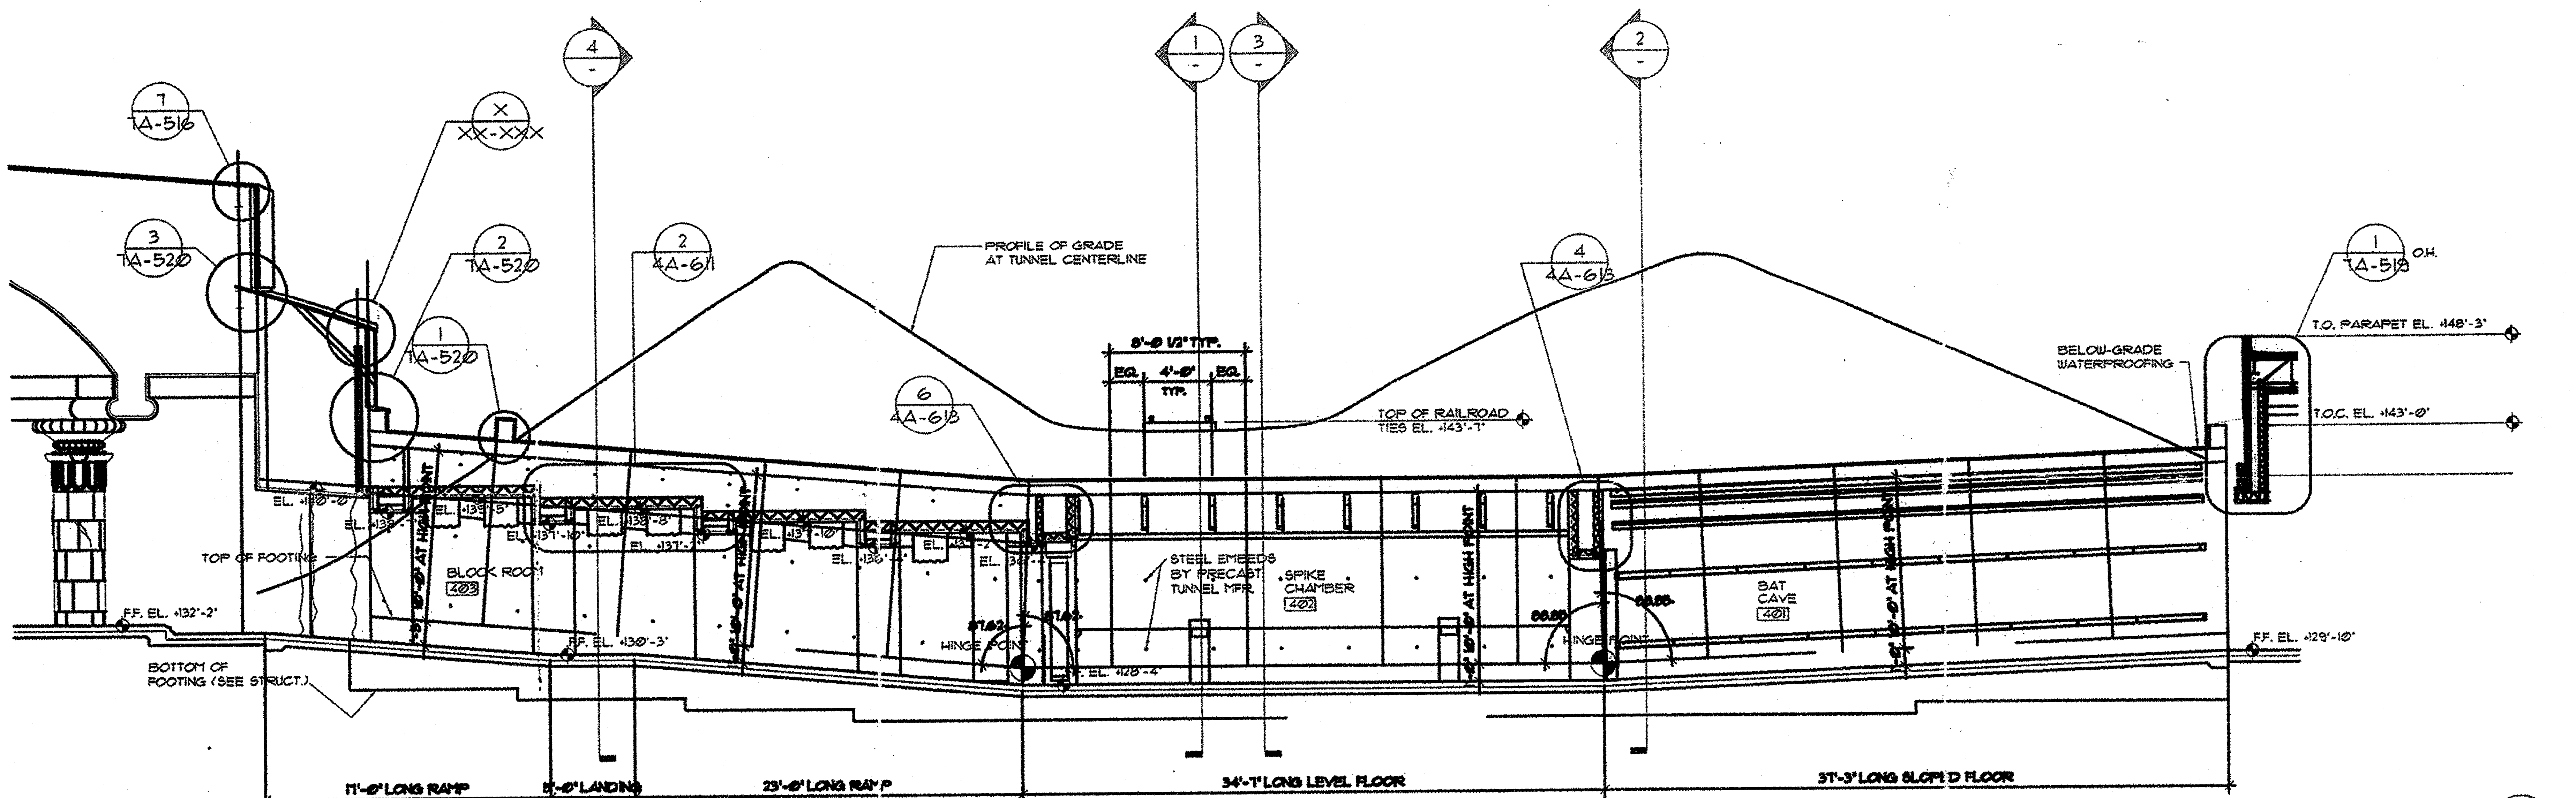



LONGITUDINAL BUILDING SECTION - QUEUE/EXIT TUNNEL (ROCKWORK AND WALL FINISHES NOT SHOWN FOR CLARITY--SEE INTERIOR ELEVATION FOR ADDITIONAL INFORMATION)
SCALE: 1/4" = 1'-0"

5 — 4A-201 | 4A-302

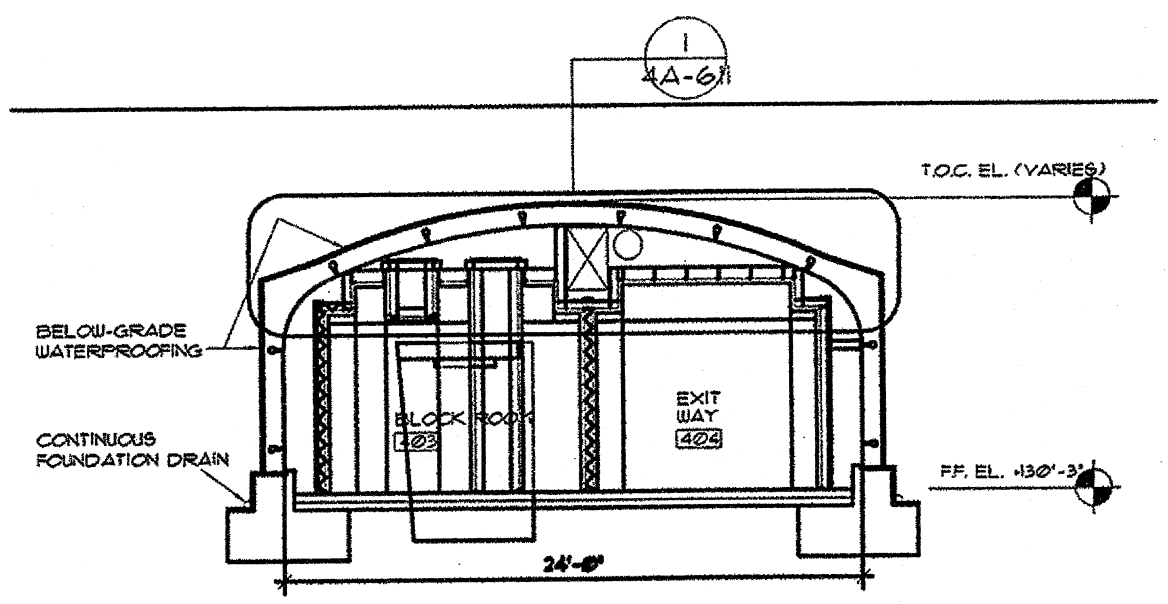


BUILDING CROSS SECTION - QUEUE/EXIT TUNNEL
SCALE: 1/4" = 1'-0"

4 — 4A-201 | 4A-302

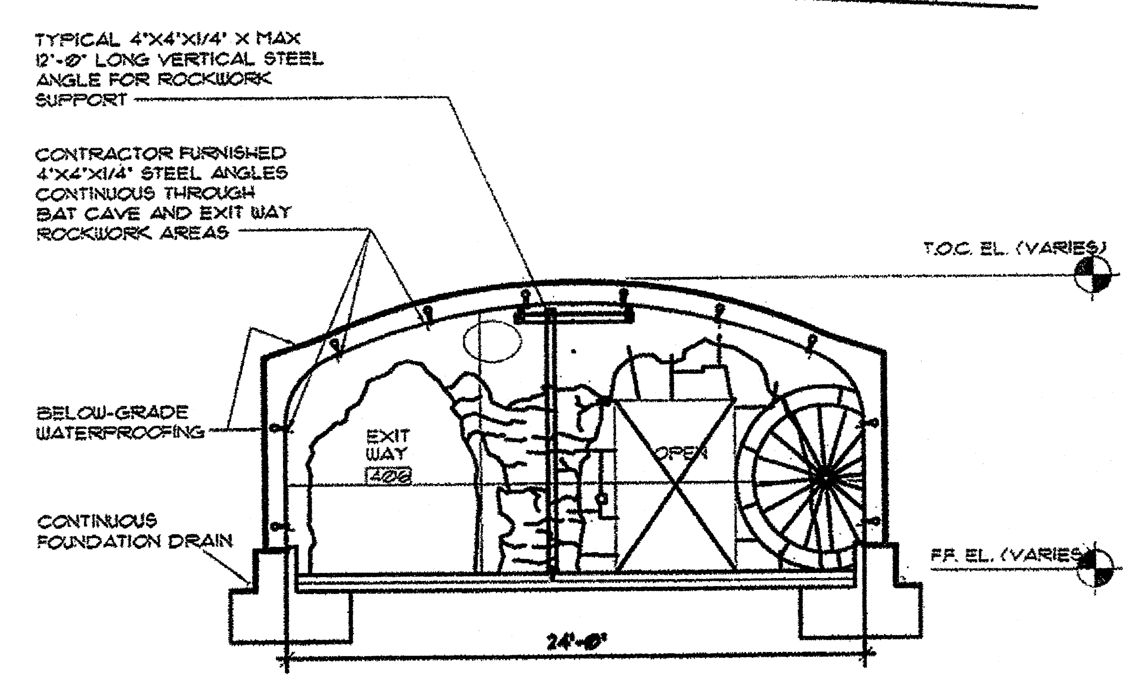


BUILDING CROSS SECTION - QUEUE/EXIT TUNNEL
SCALE: 1/4" = 1'-0"

2 — 4A-201 | 4A-302

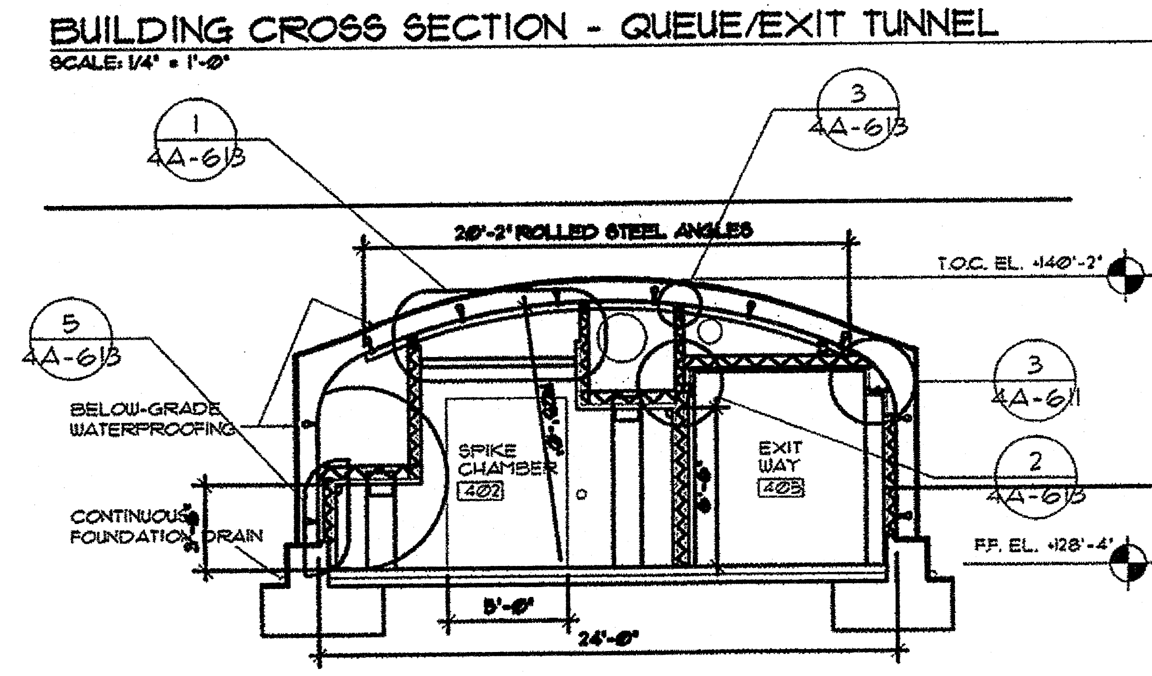

BUILDING CROSS SECTION - SPIKE ROOM
SCALE: 1/4" = 1'-0"

3 — 4A-201 | 4A-302

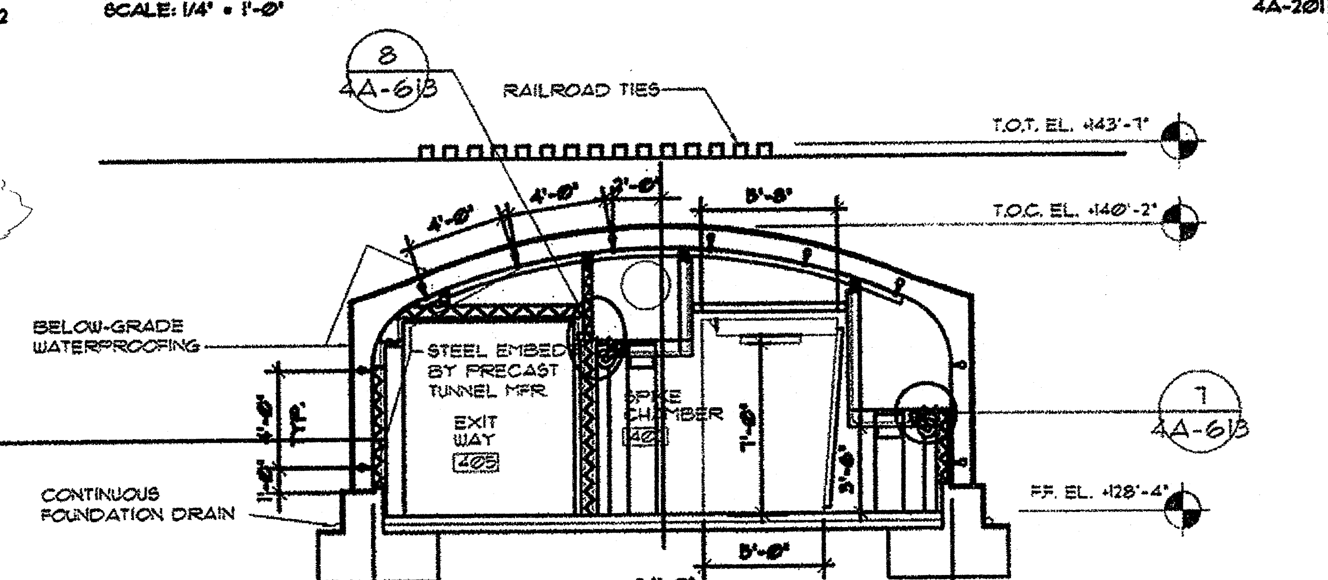

BUILDING CROSS SECTION - SPIKE ROOM
SCALE: 1/4" = 1'-0"

1 — 4A-201 | 4A-302

0' 2' 4' 8'
SCALE: 1/4" = 1'-0"

ISSUED FOR: BID + CONSTRUCT - ORIGINAL RELEASE — 2-10-95
DESCRIPTION OF REVISIONS

KEY PERSONS AND APPROVALS
PROJECT MANAGER: DAVID TODD
FACILITY DESIGN MANAGER: VAL USLE
PROJECT ENGINEER: BILL DENNIS
PROJECT FACILITY DESIGNER: GARY WILLIAMS
DRAWN: XZHOU, A. BAUANO
CHECKED:
APPROVED:
DATE: 12-10-93

Walt Disney Imagineering
1401 Flower Street, Glendale, CA 91221-5020
(818) 544-6500

PROJECT DESIGNED FOR:
Disneyland
ANAHEIM, CALIFORNIA

PROJECT AREA: ADVENTURELAND
UNIT NAME: INDIANA JONES EXPEDITIONS
W.B.S. NO.:
SHEET TITLE: QUEUE/EXIT TUNNEL BUILDING SECTIONS
PHASE: CD
PROJECT CODE NUMBER: 491
DRAWING NO.: 4A-302
REVISION NO.: △